

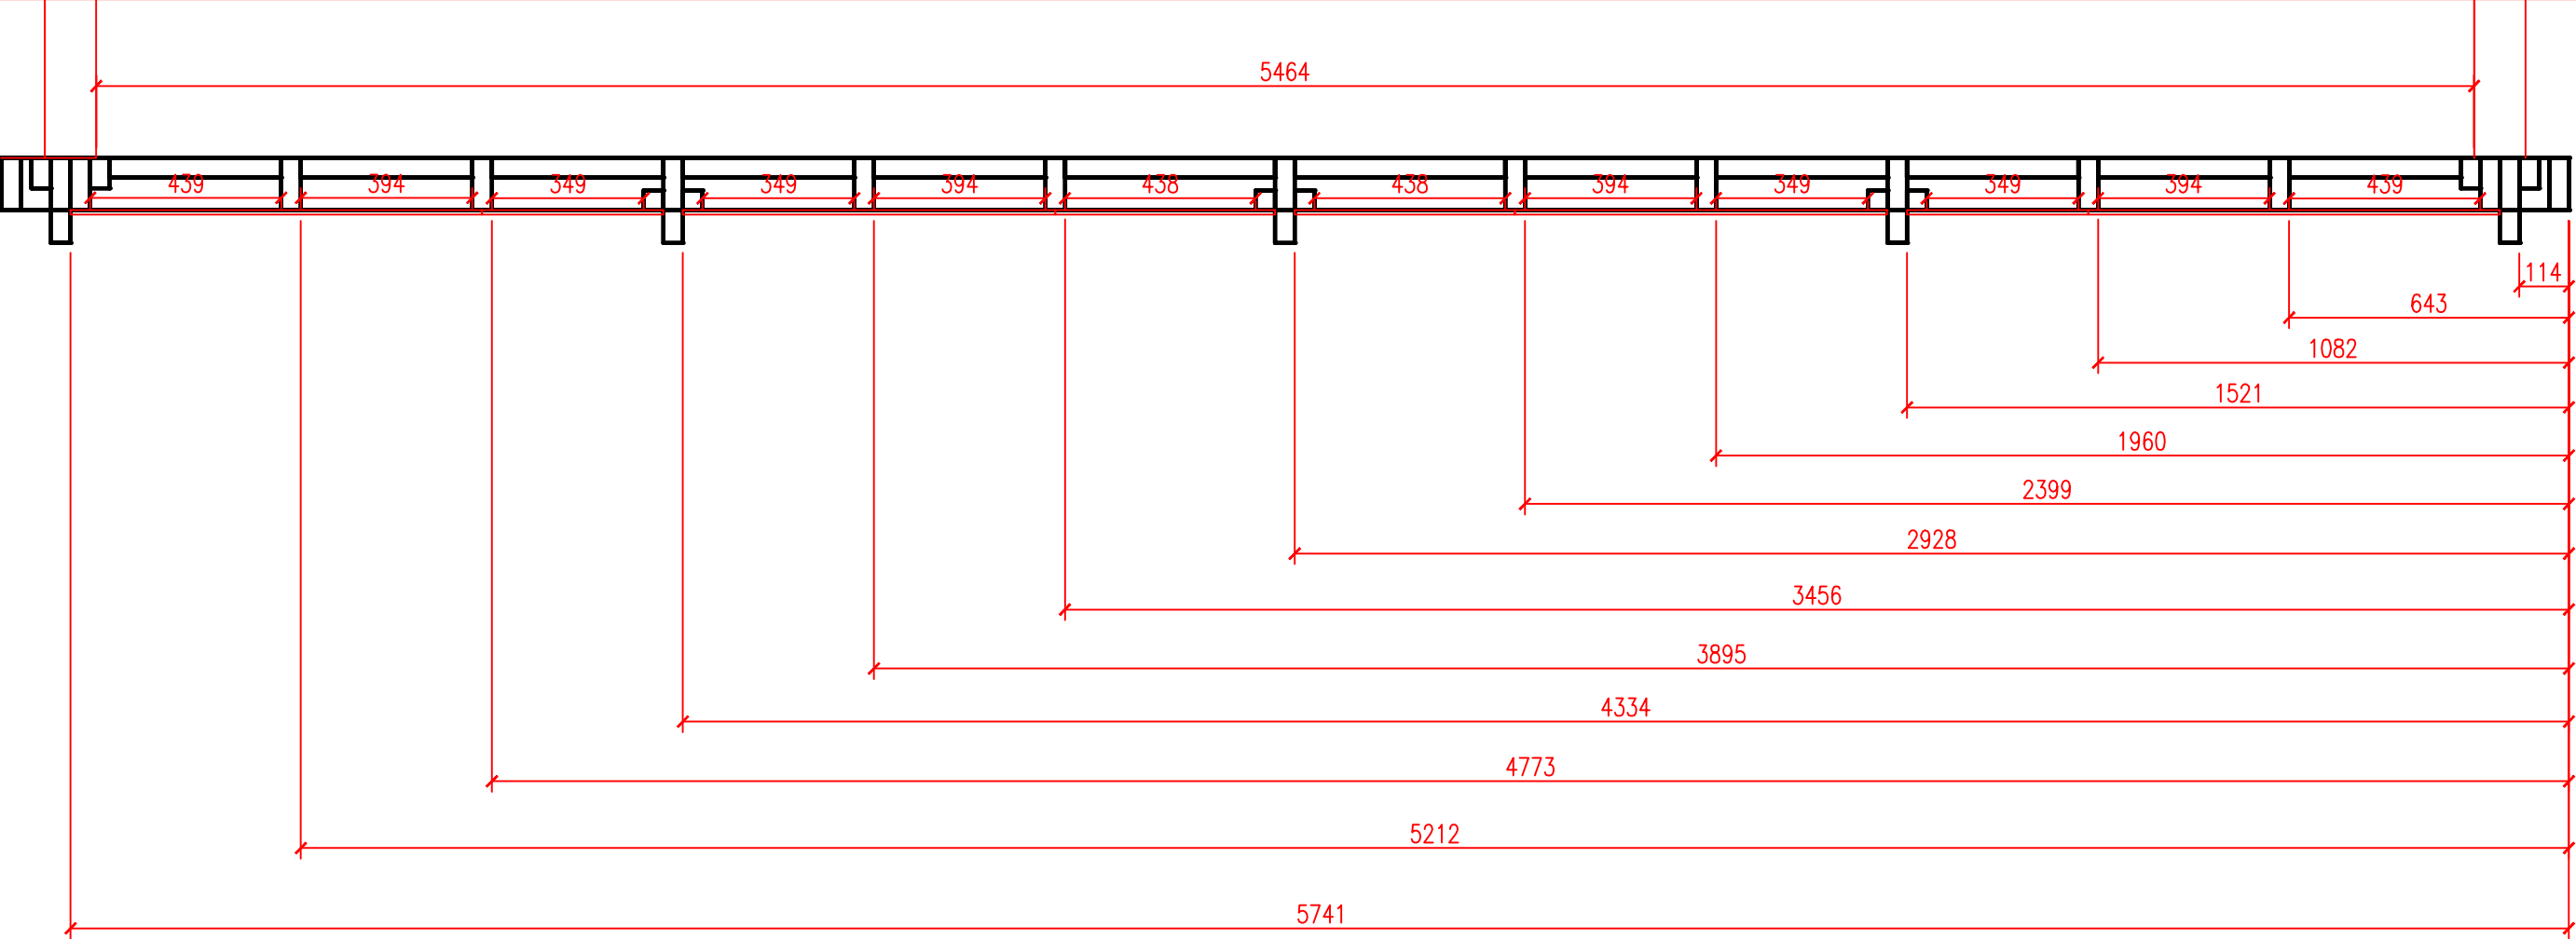
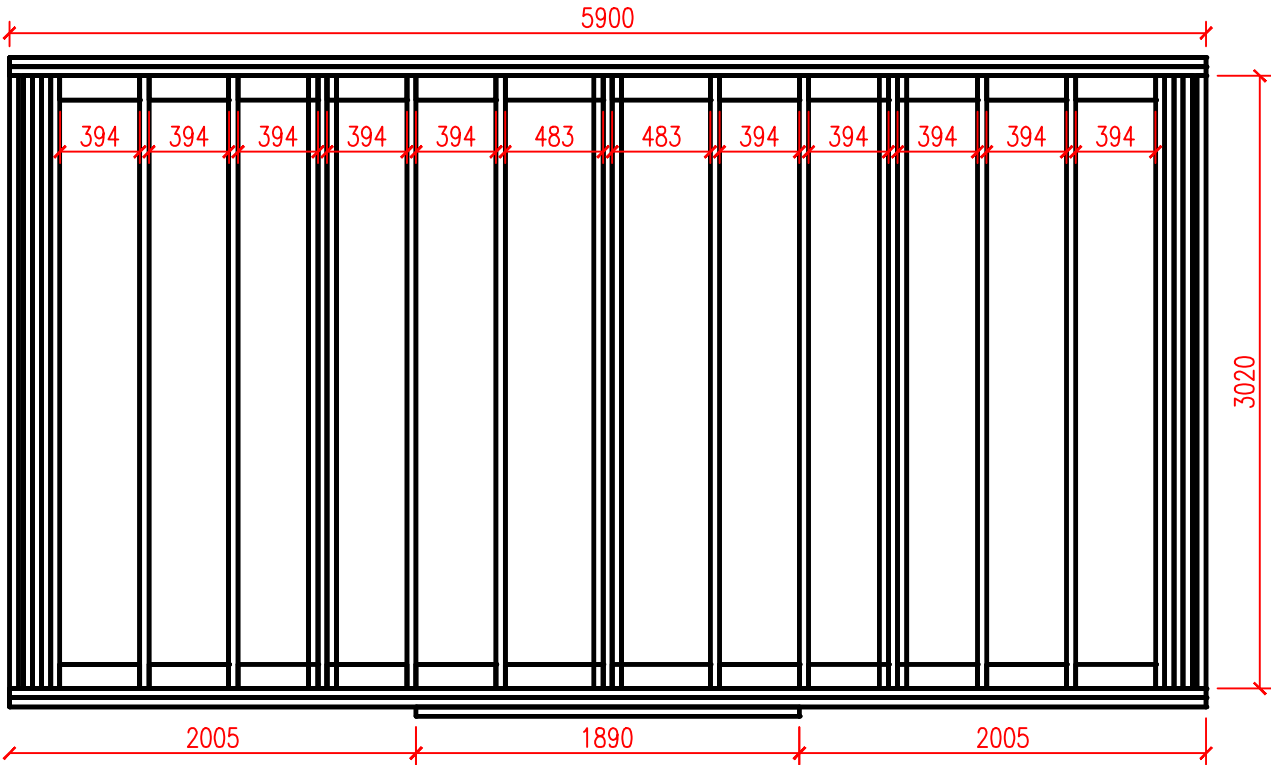




Luxury Insulatet Pod with side entrance
3x5,9m

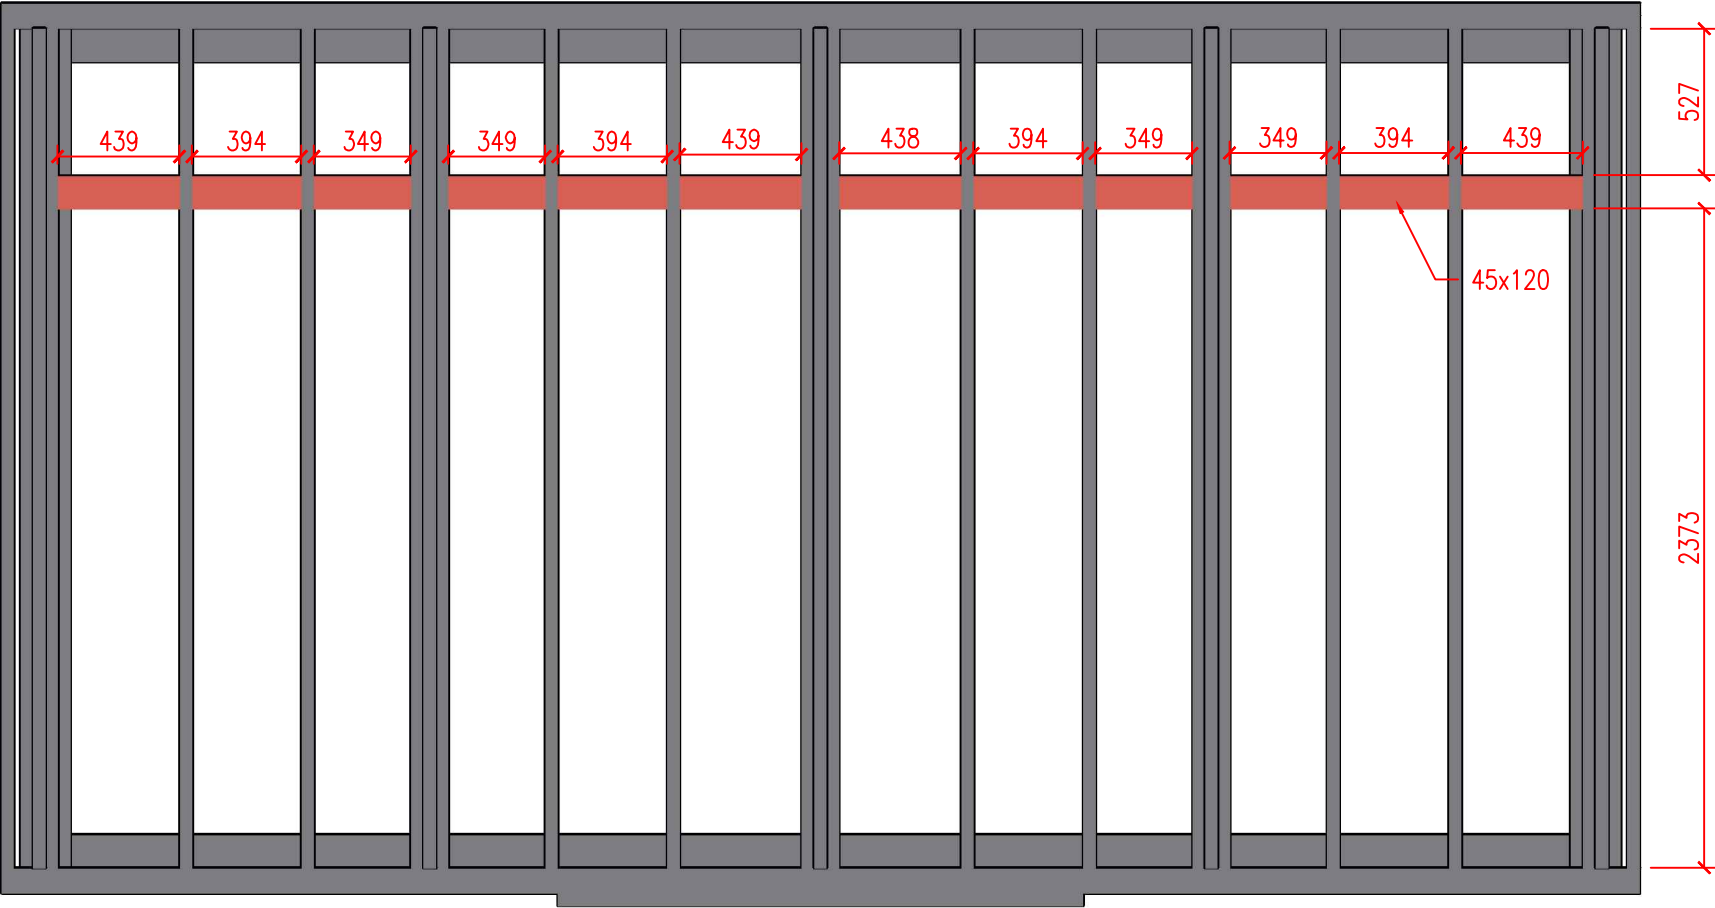



Luxury Insulatet Pod with side entrance
3x5,9m
Bottom View

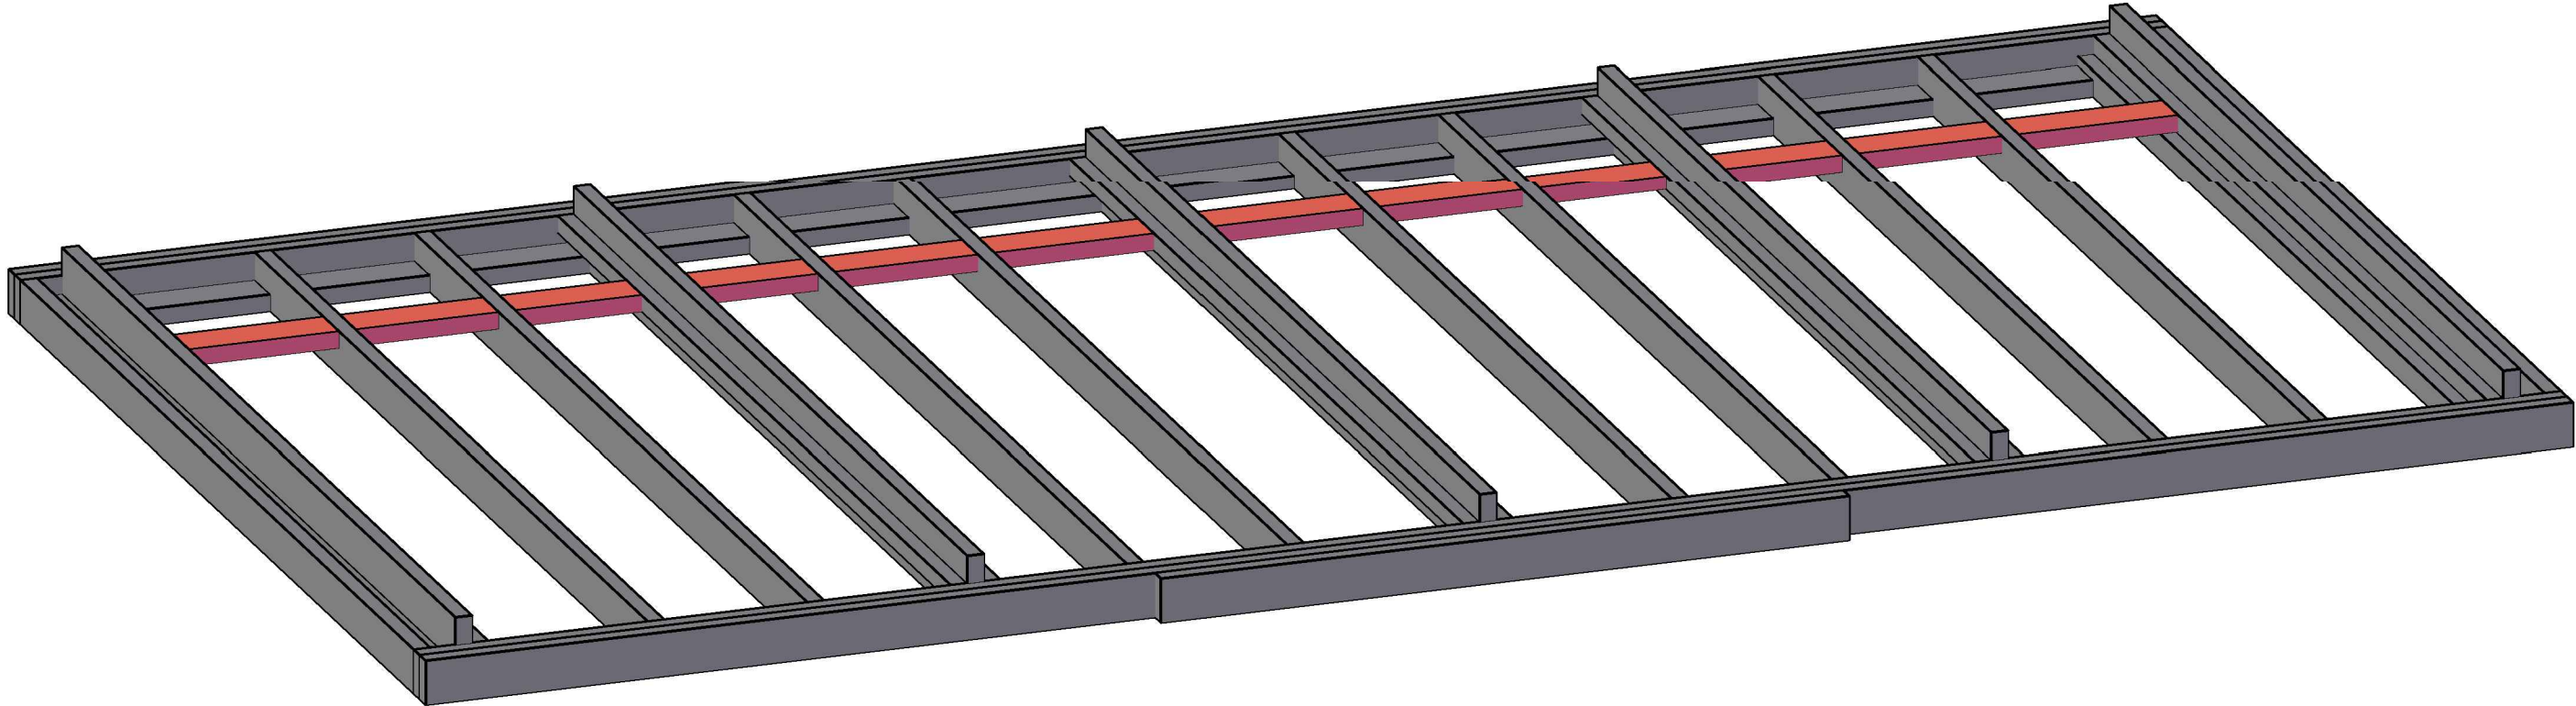


Luxury Insulatet Pod with side entrance
3x5,9m
Bottom View

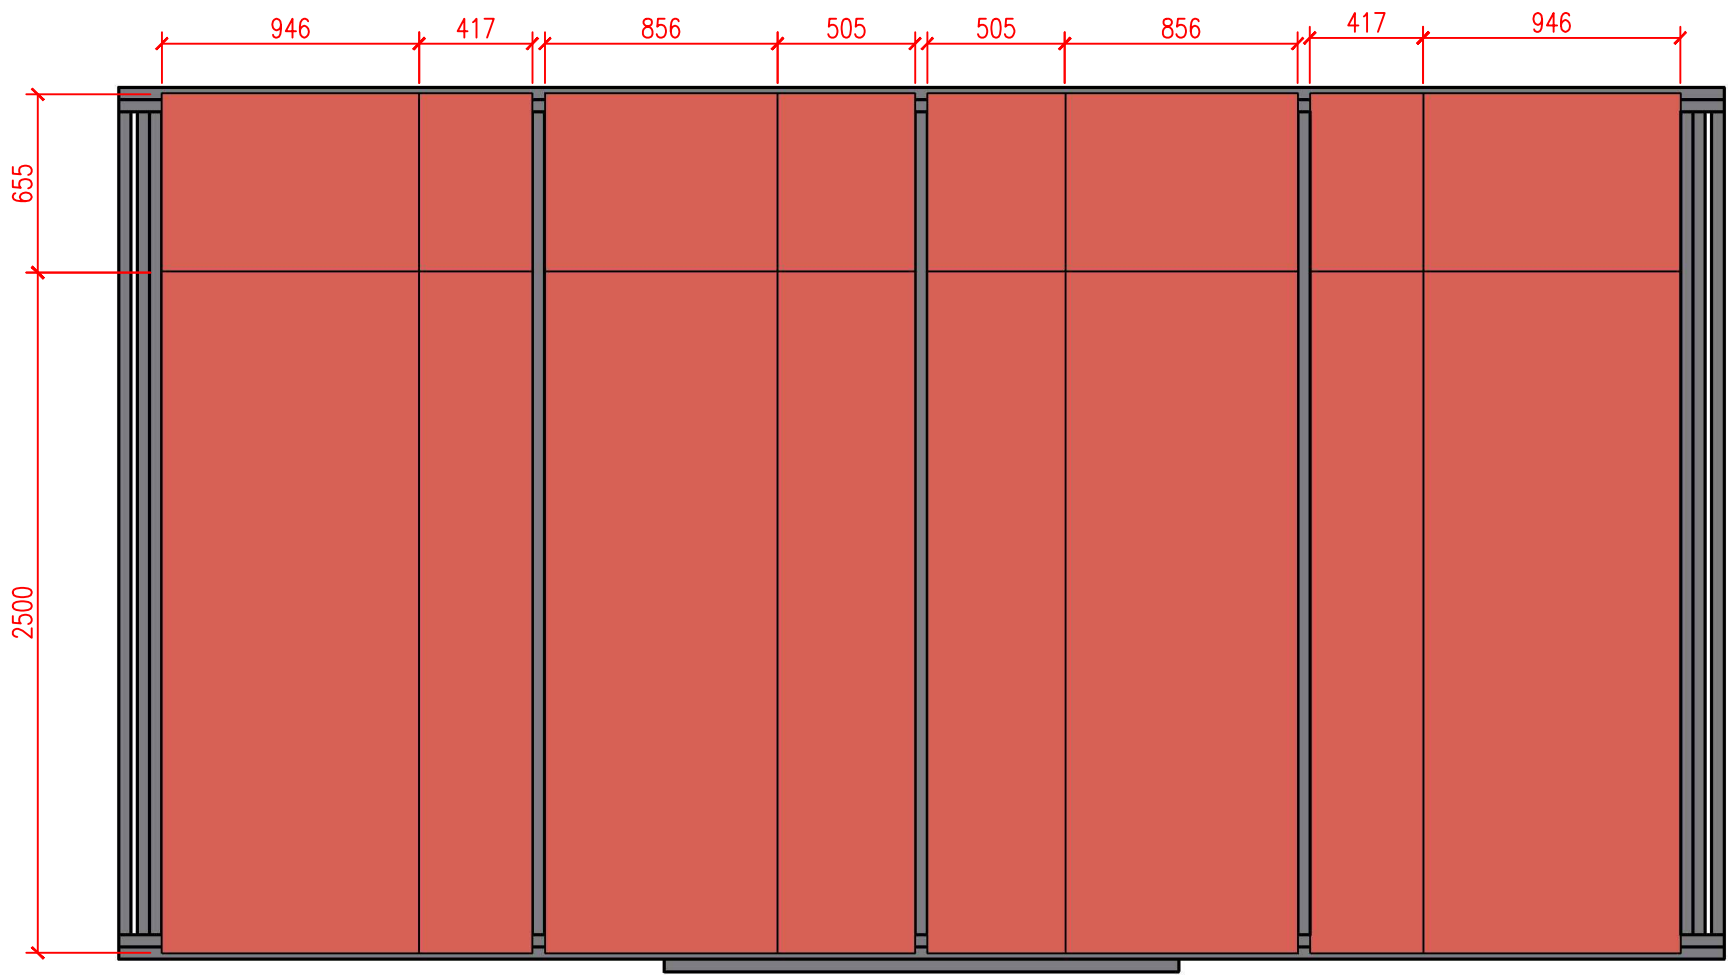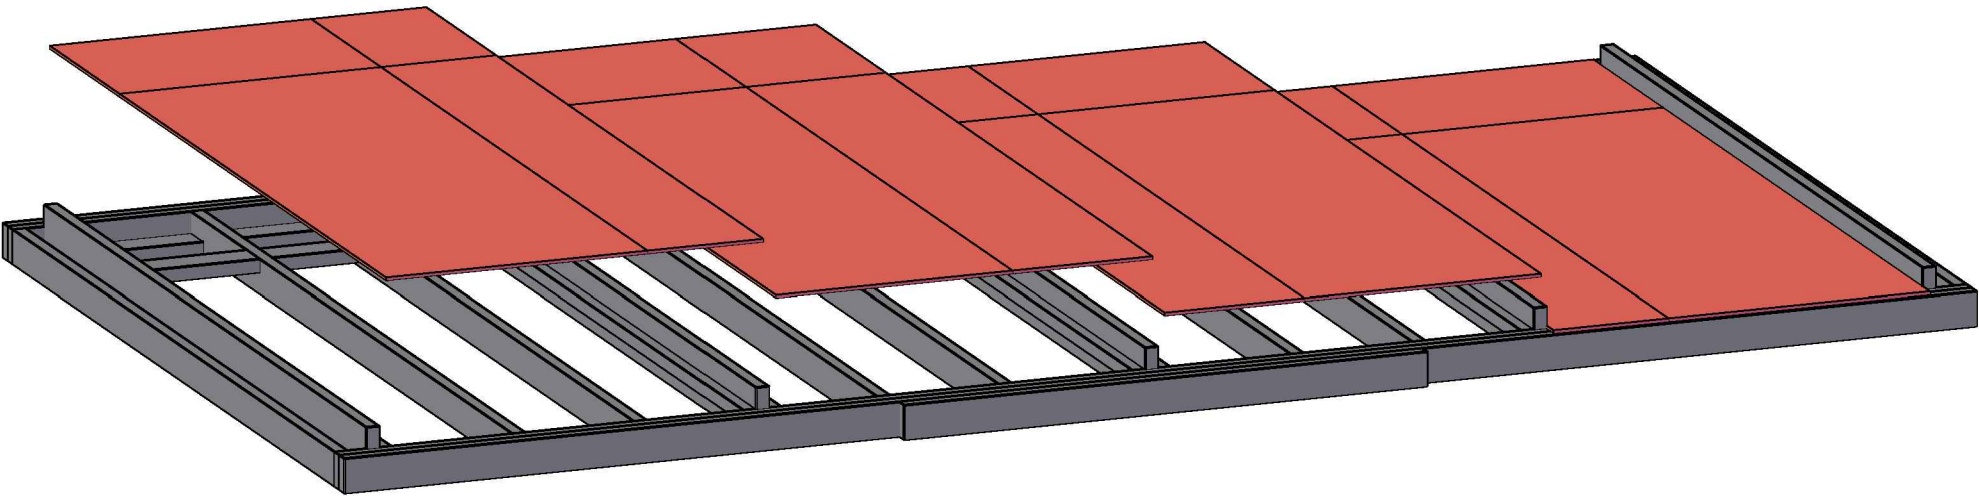

Luxury Insulatet Pod with side entrance
3x5,9m

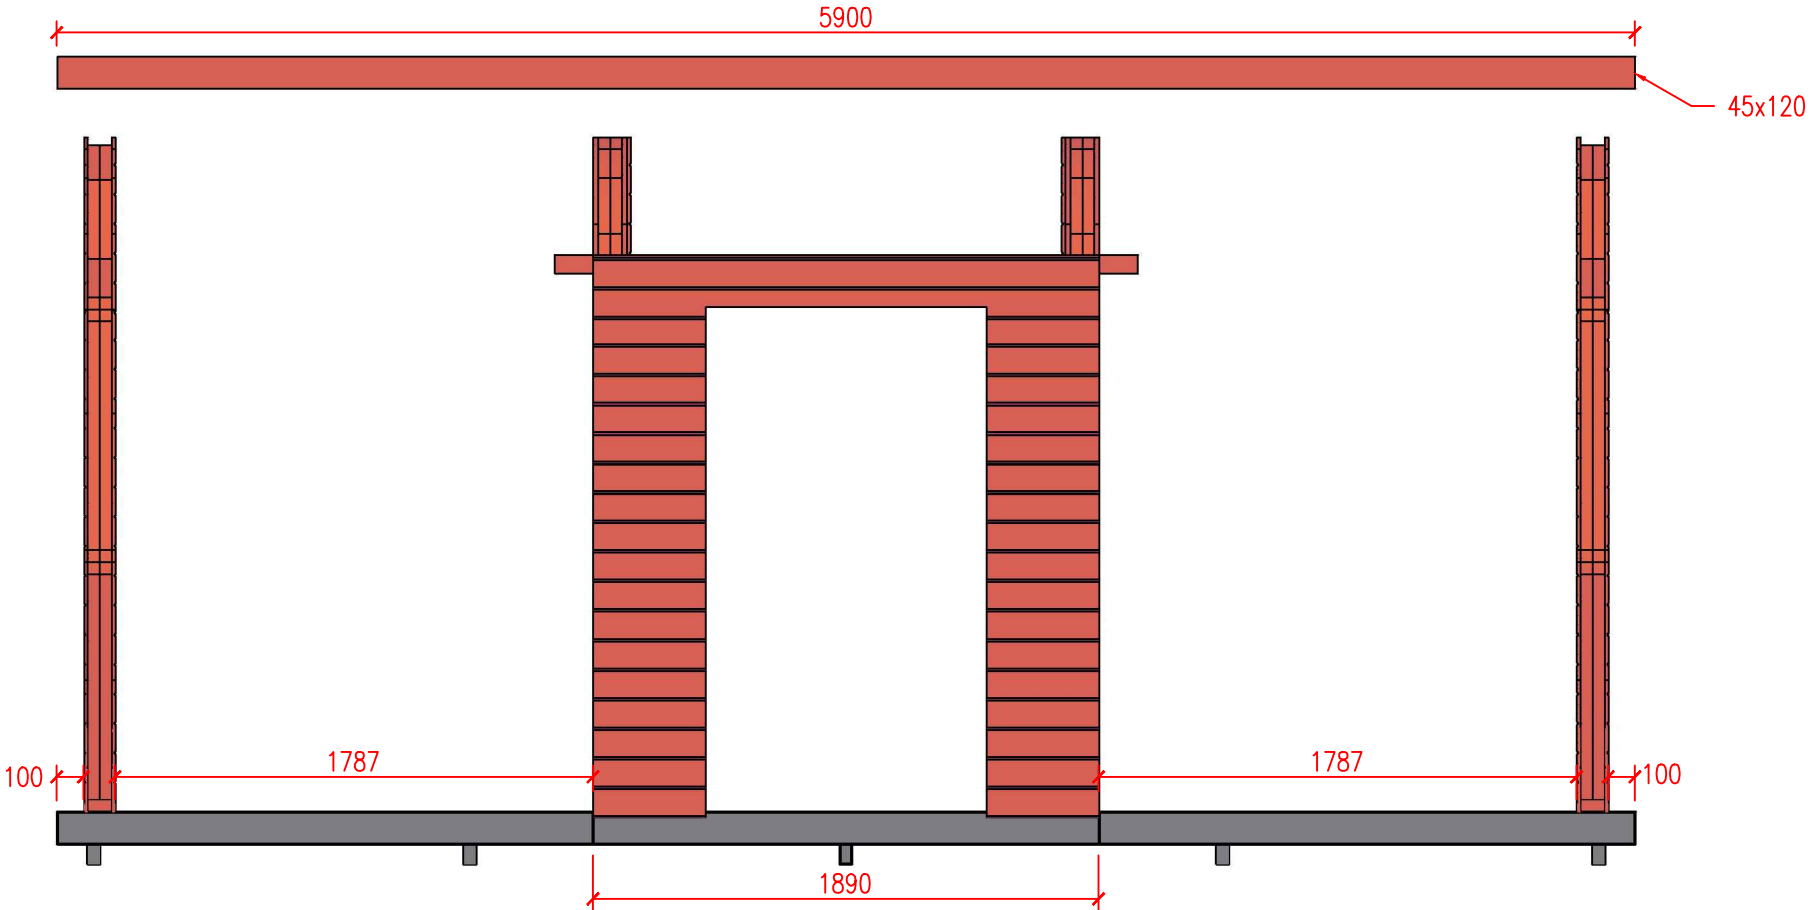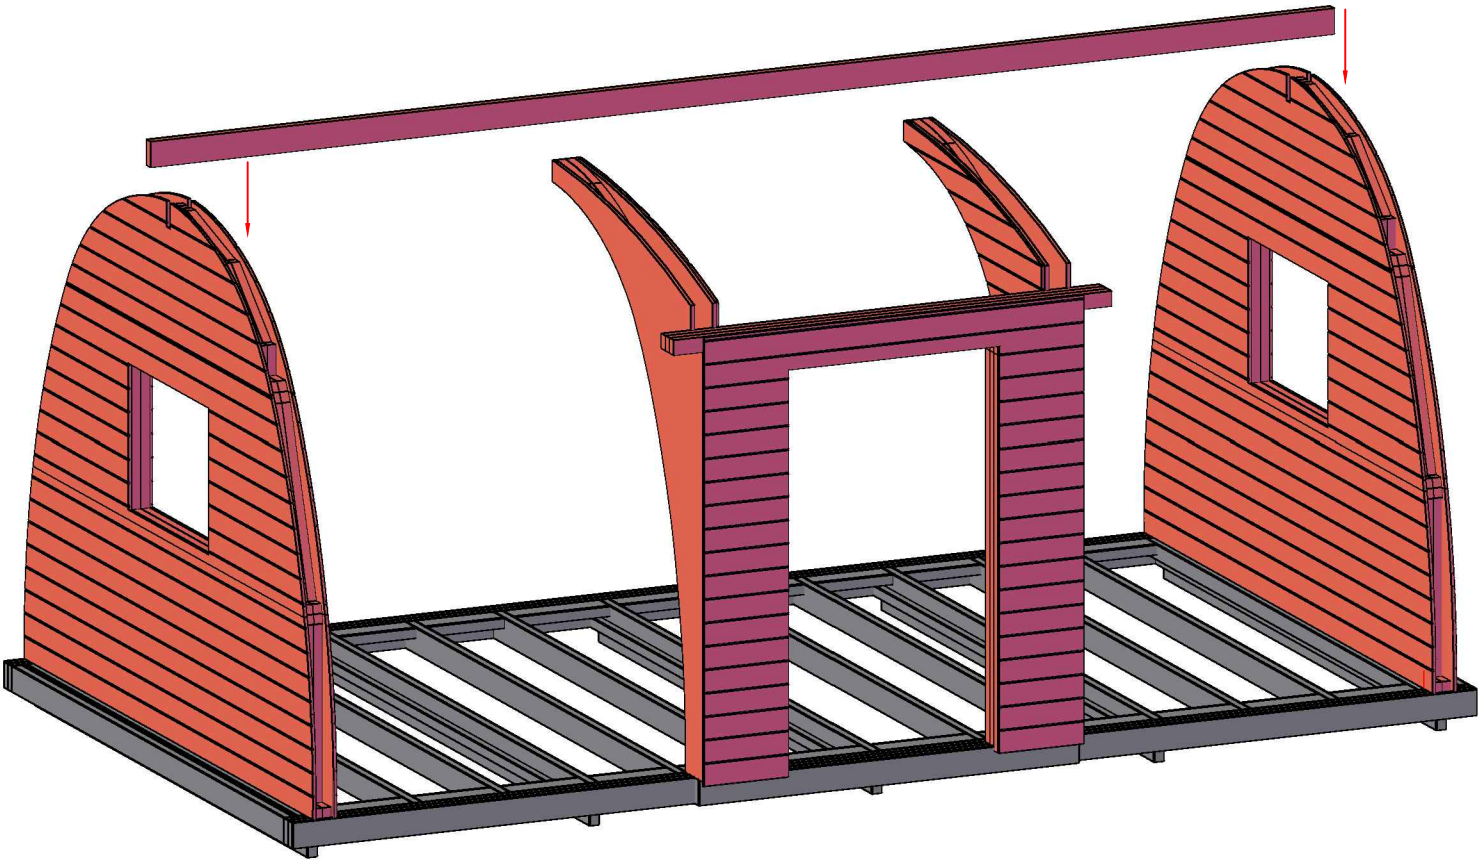

Luxury Insulatet Pod with side entrance
3x5,9m

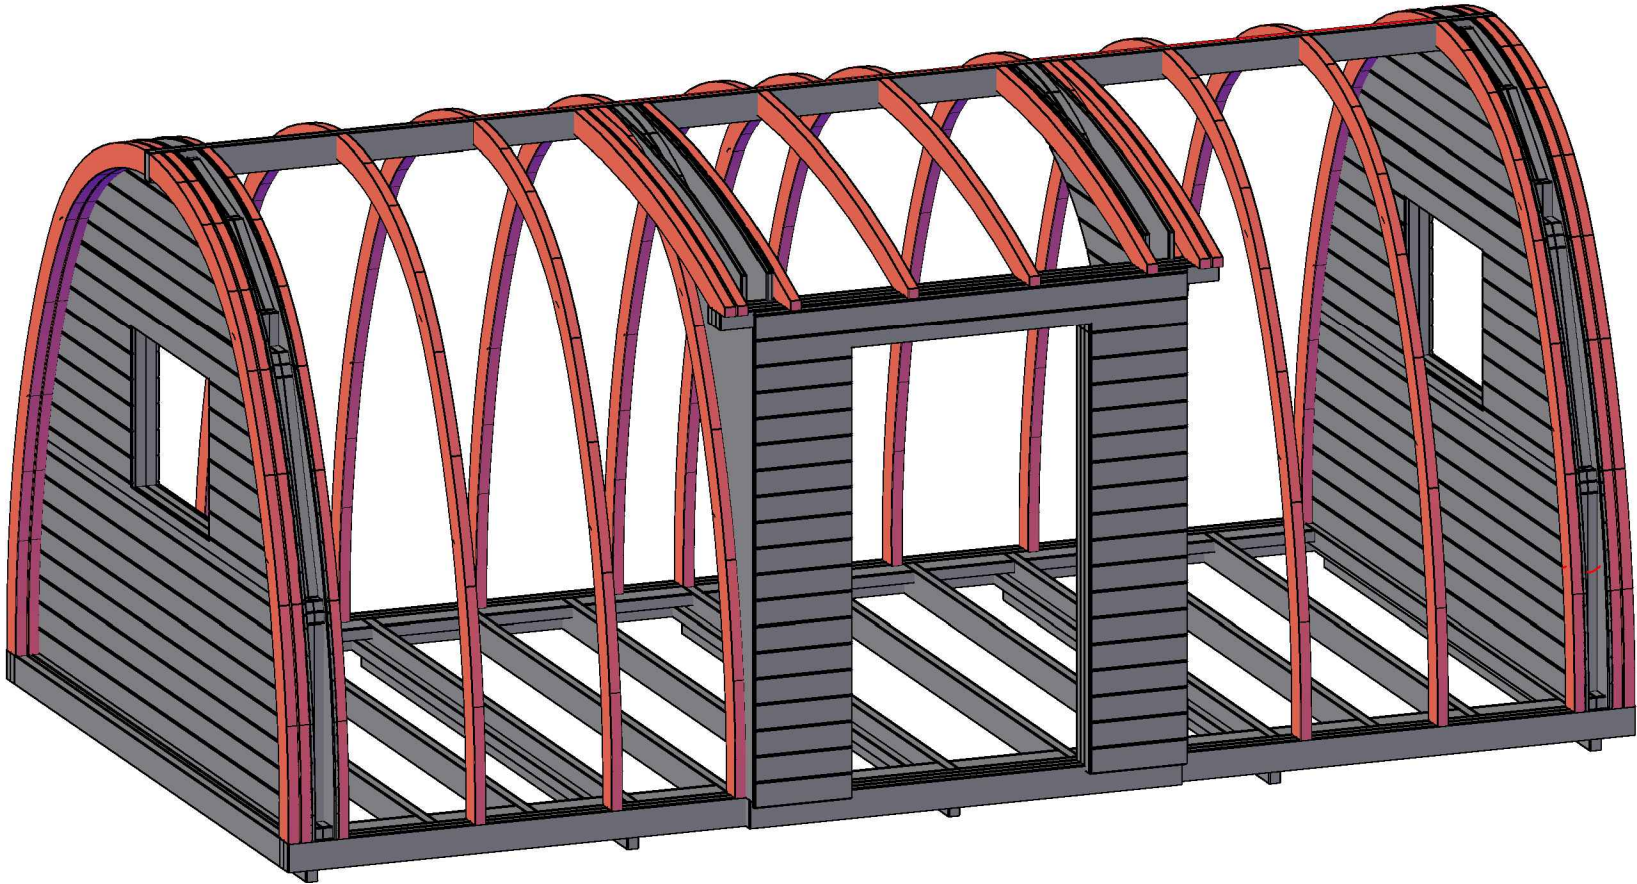

Top View

